
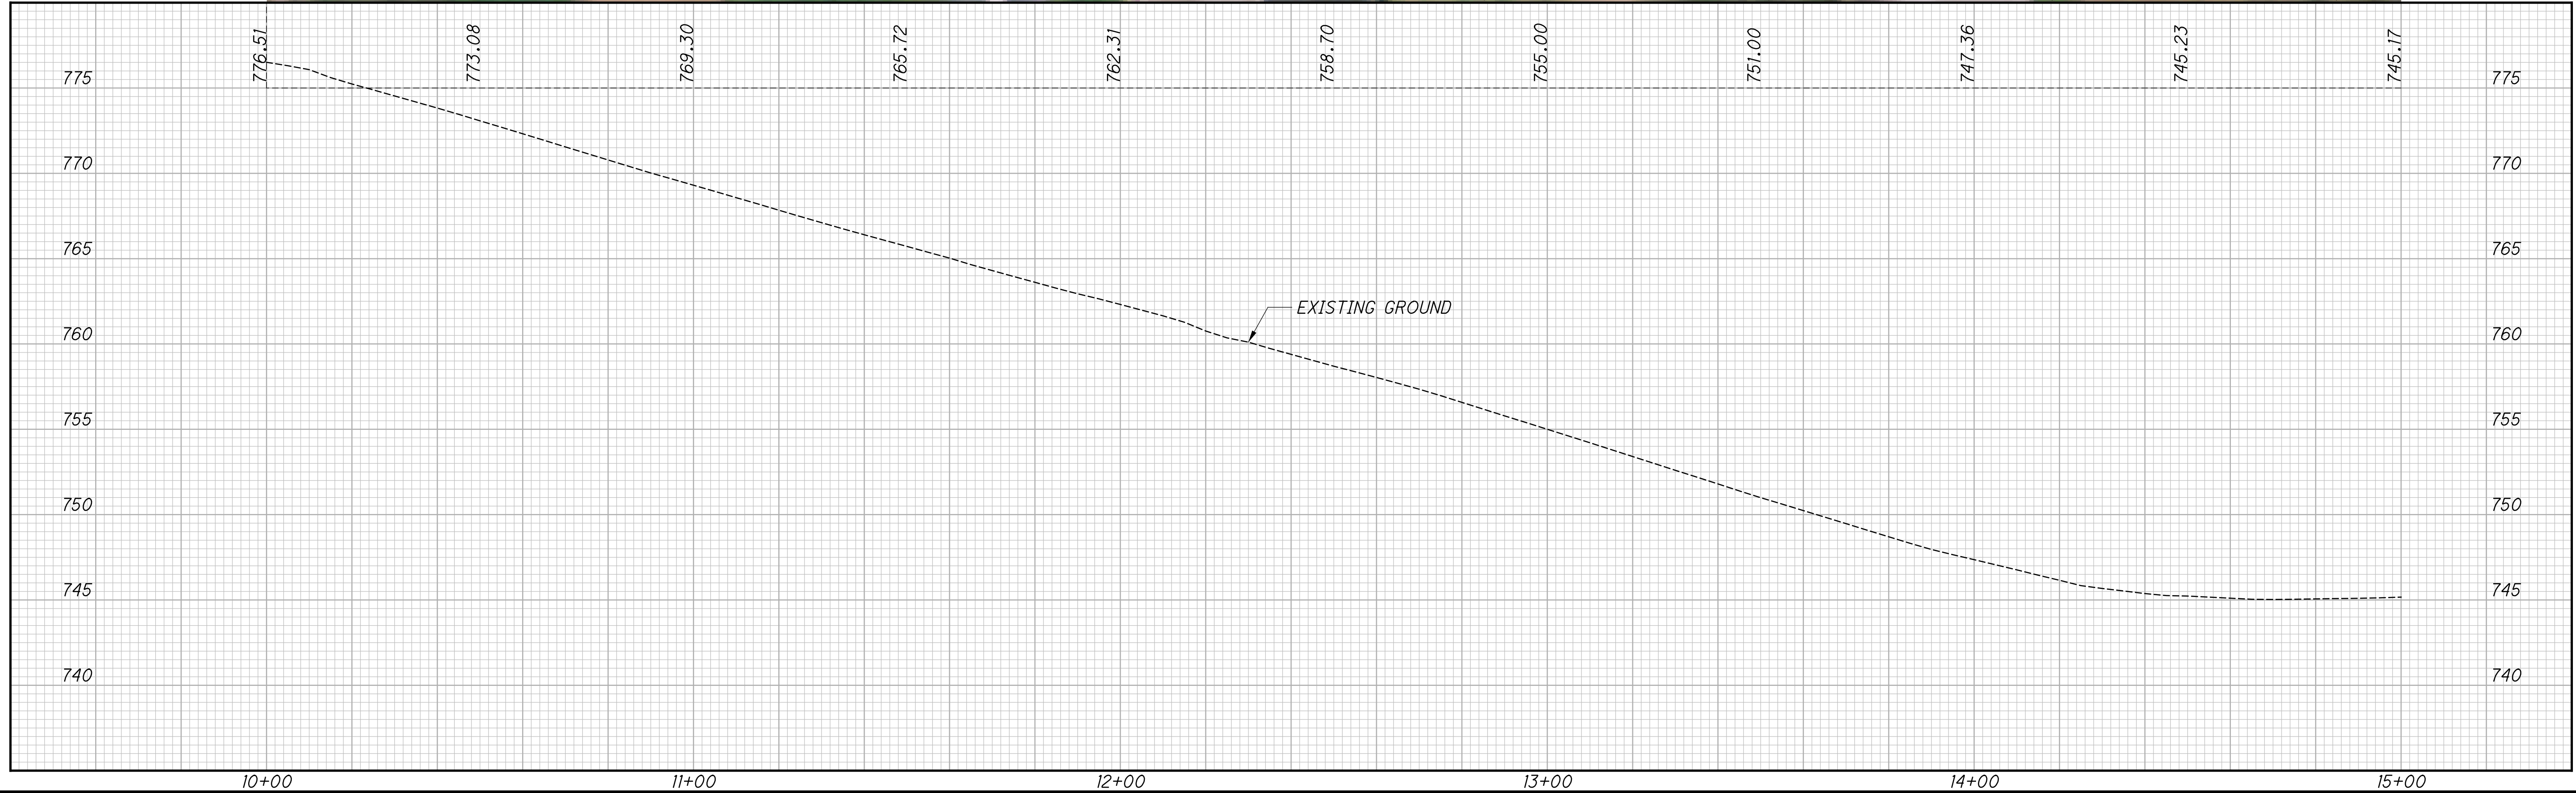


F:\Clients\Active\VRV\VRV00\104578-ROSEVILLE\Design\Roadway\Sheets\104578_GP001.dgn Sheet 12/12/2017 10:43:19 AM jhenfiling

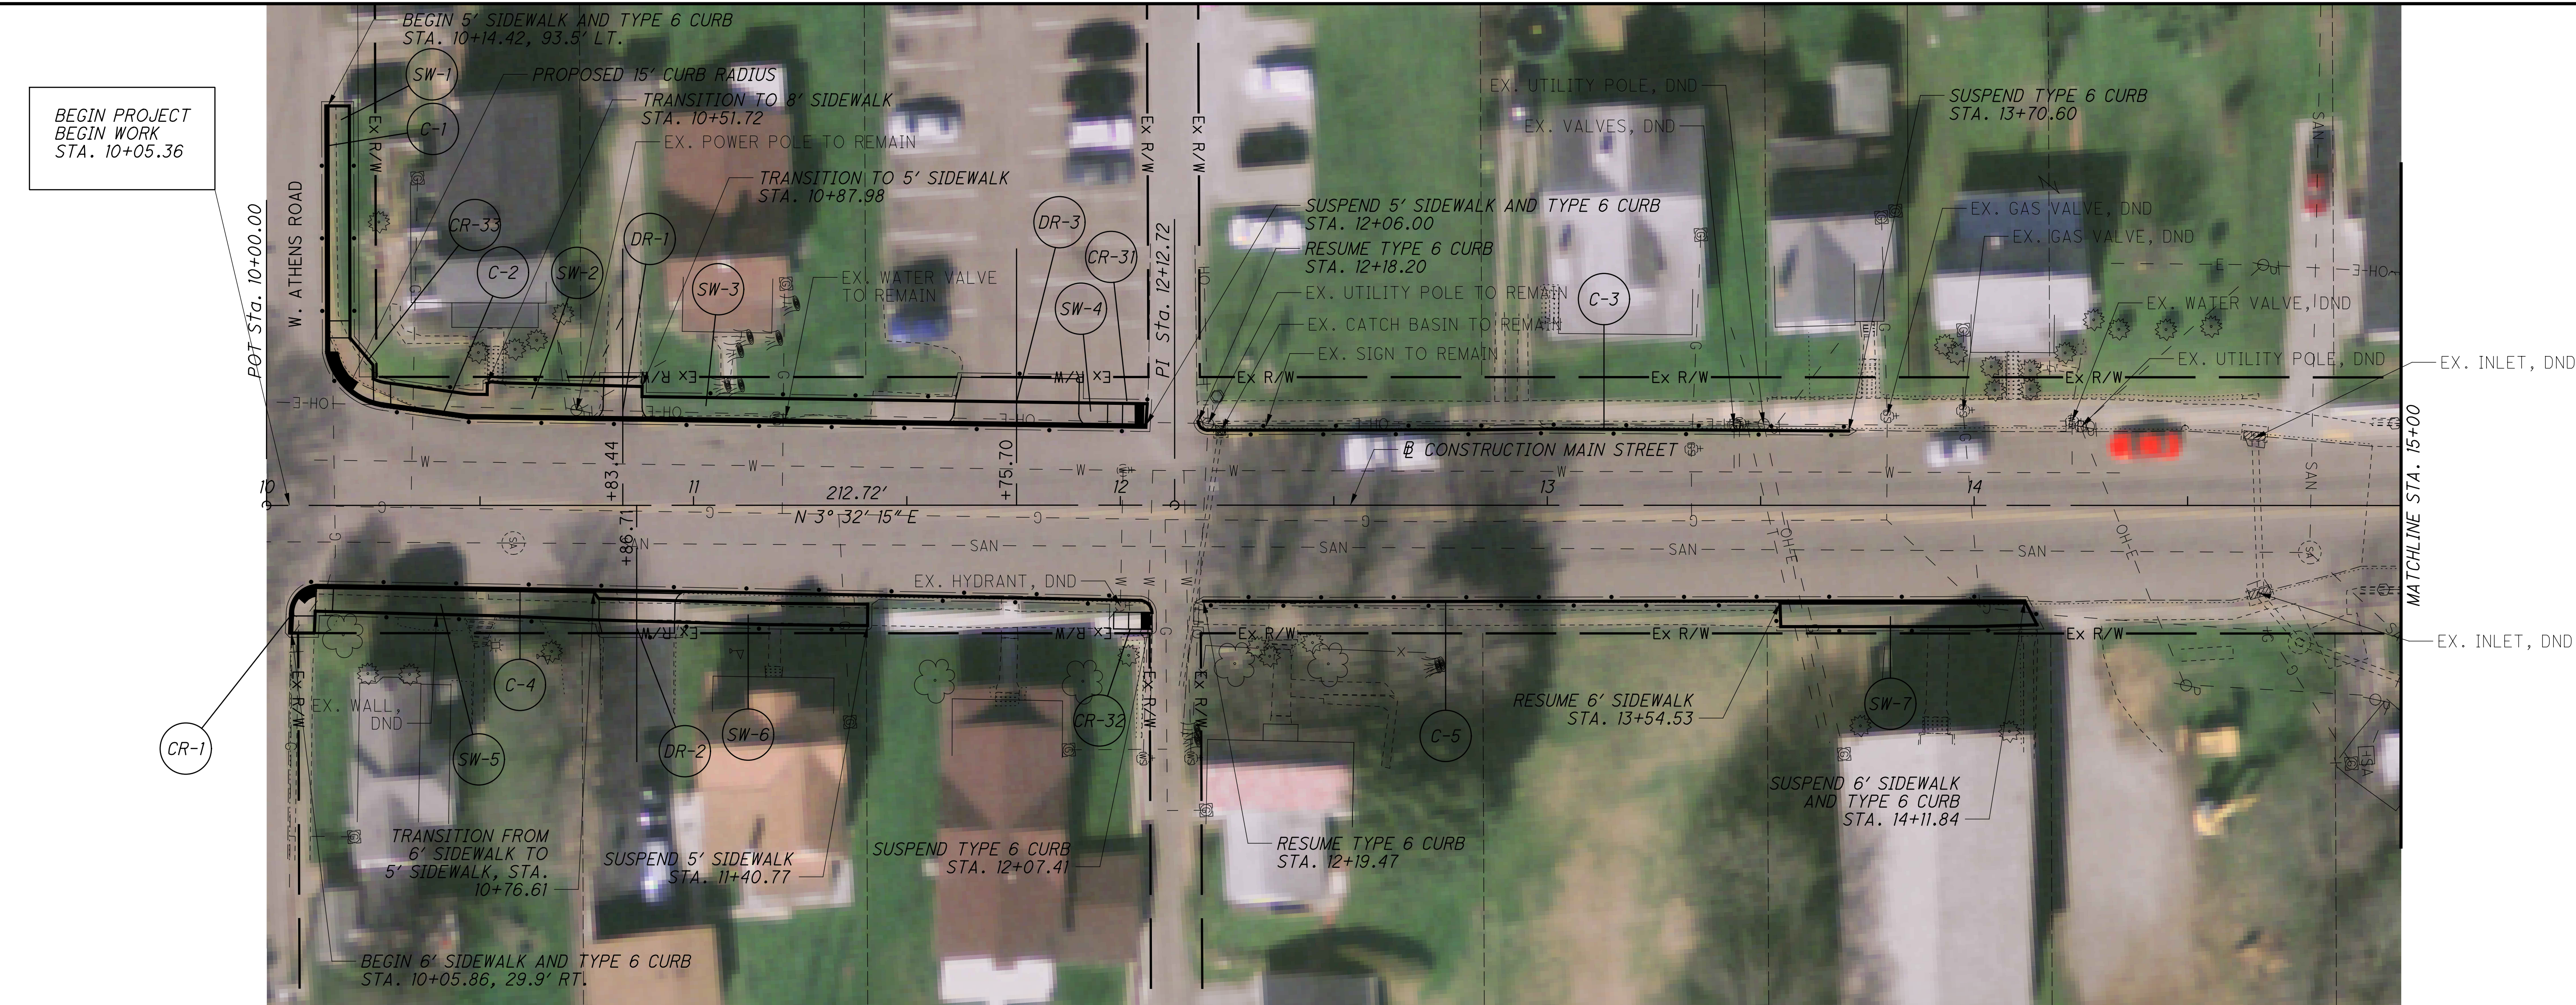

N

0

20

40

HORIZONTAL

SCALE IN FEET

CALCULATED

JAH

CHECKED



RBP



PLAN AND PROFILE - MAIN STREET
BEGIN PROJECT TO STA. 15+00

MUS-CR 696-00.27

8


104

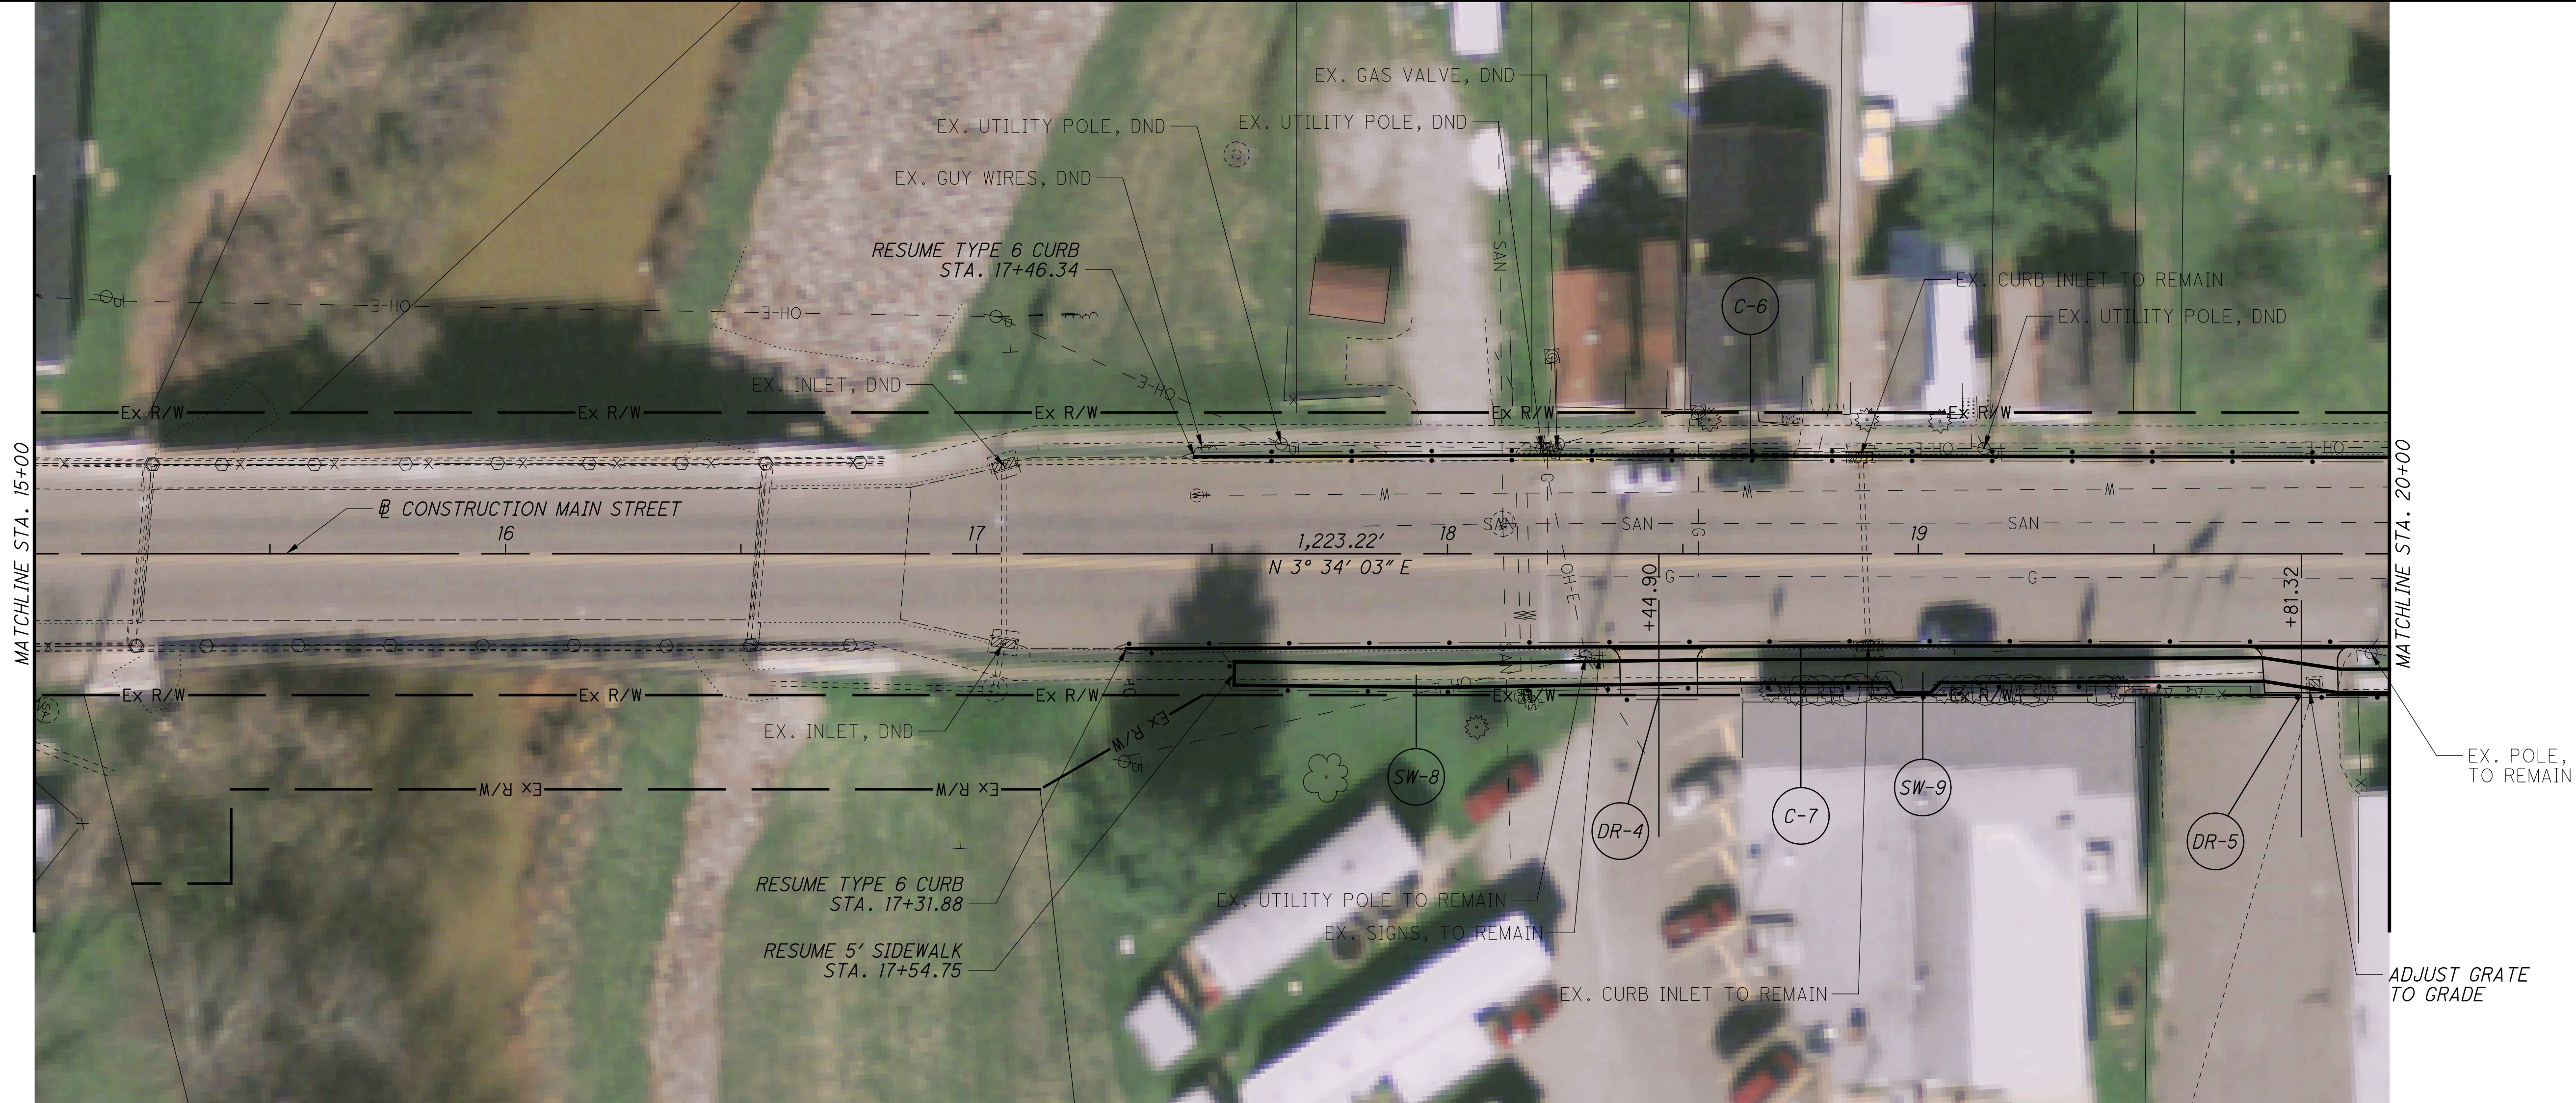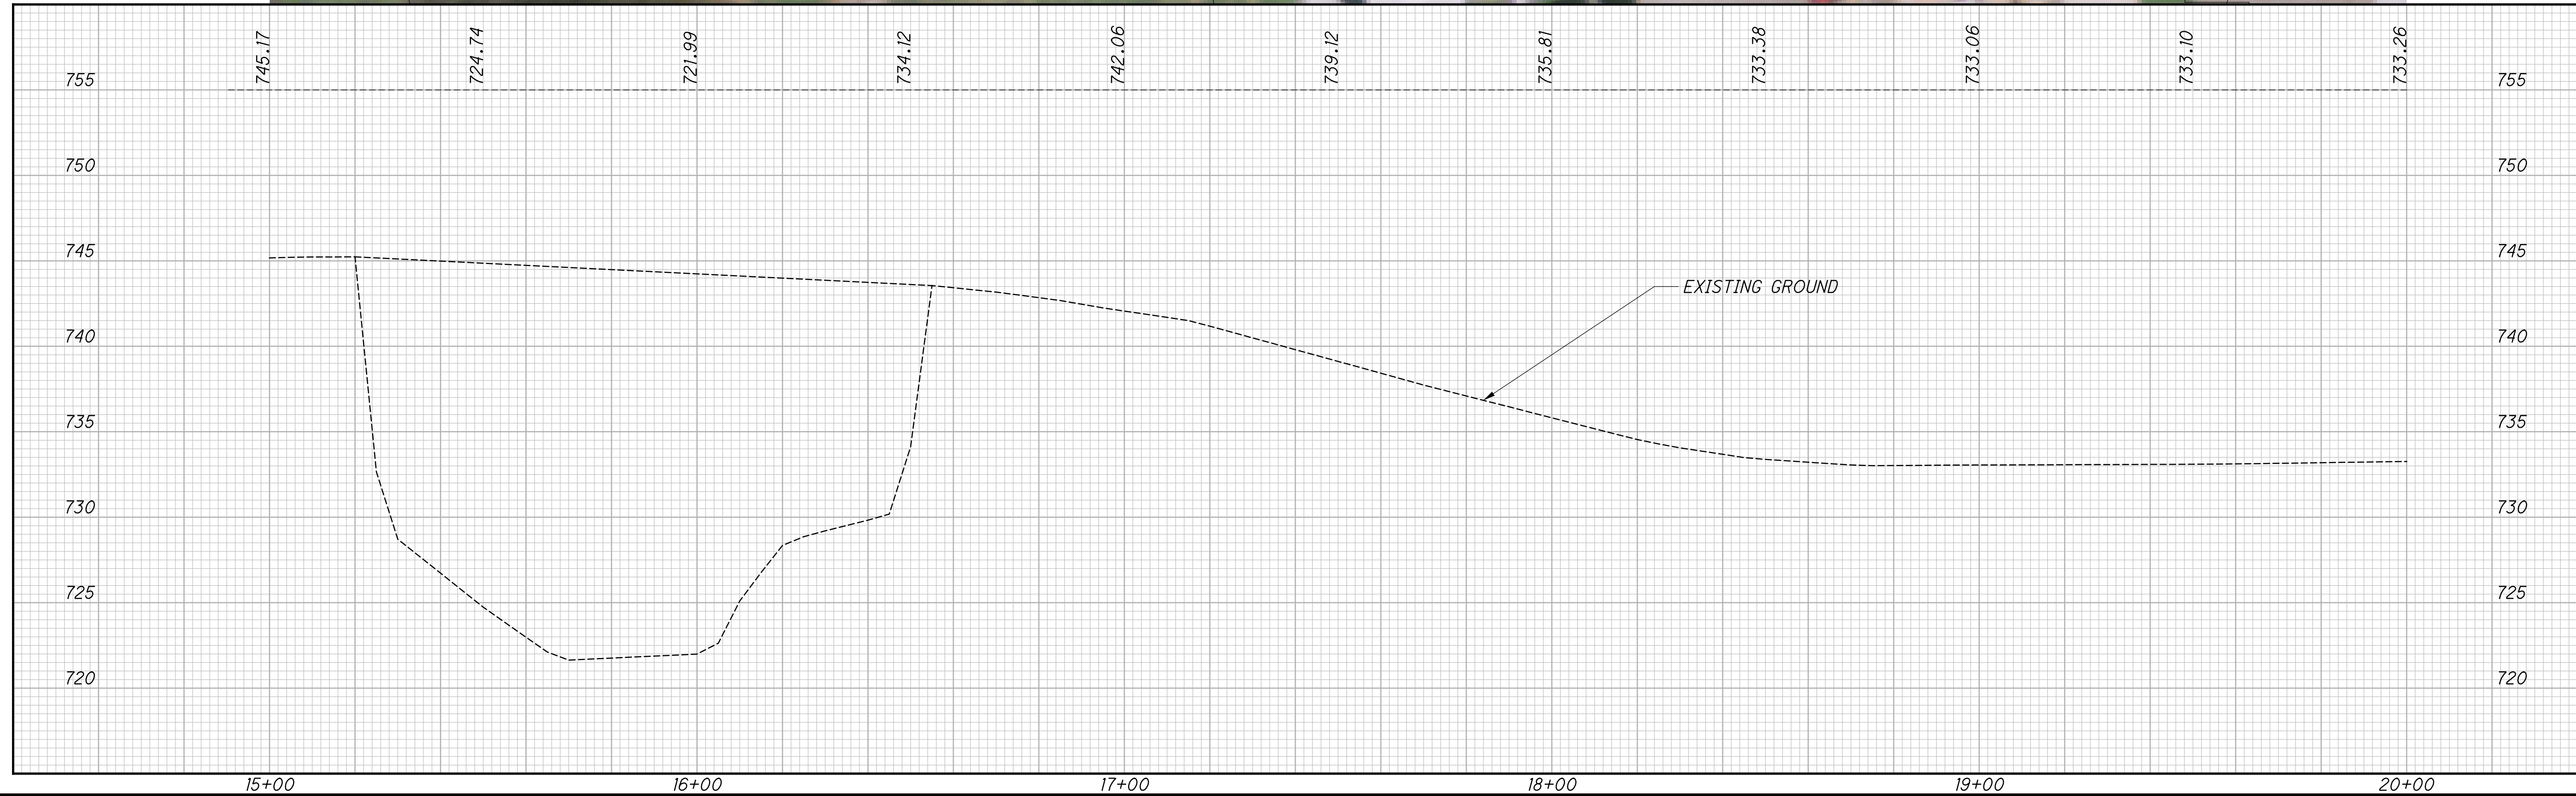

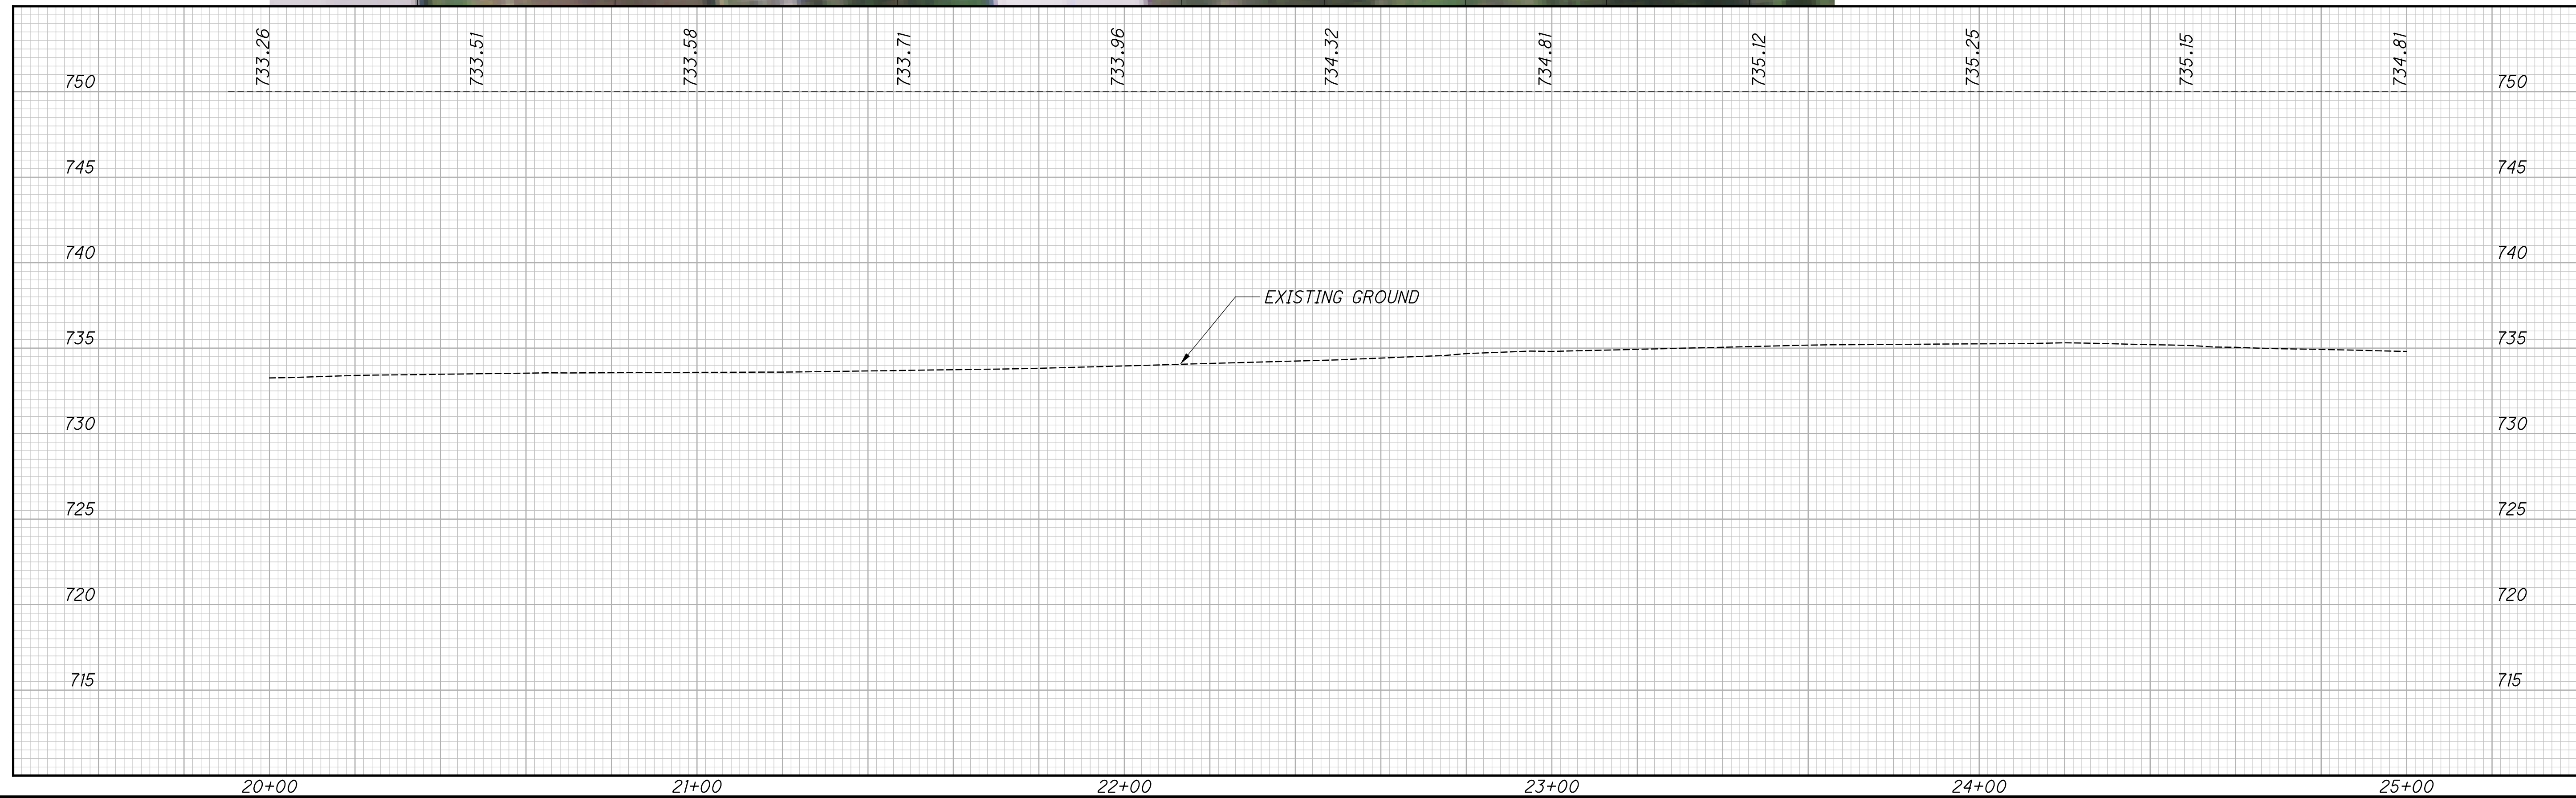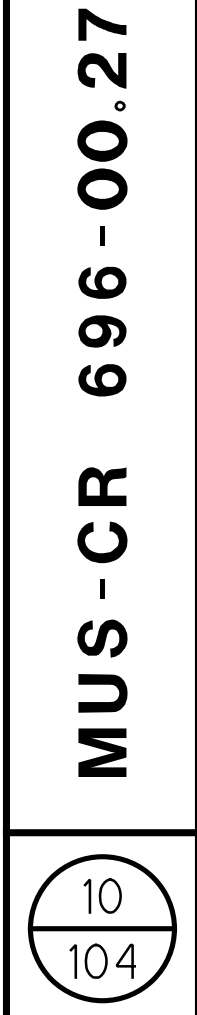



F:\Clients\Active\VRV\VRV001\04578-ROSEVILLE\Design\Roadway\Sheets\04578_GP006.dgn Sheet 12/12/2017 10:45:44 AM jhenfling

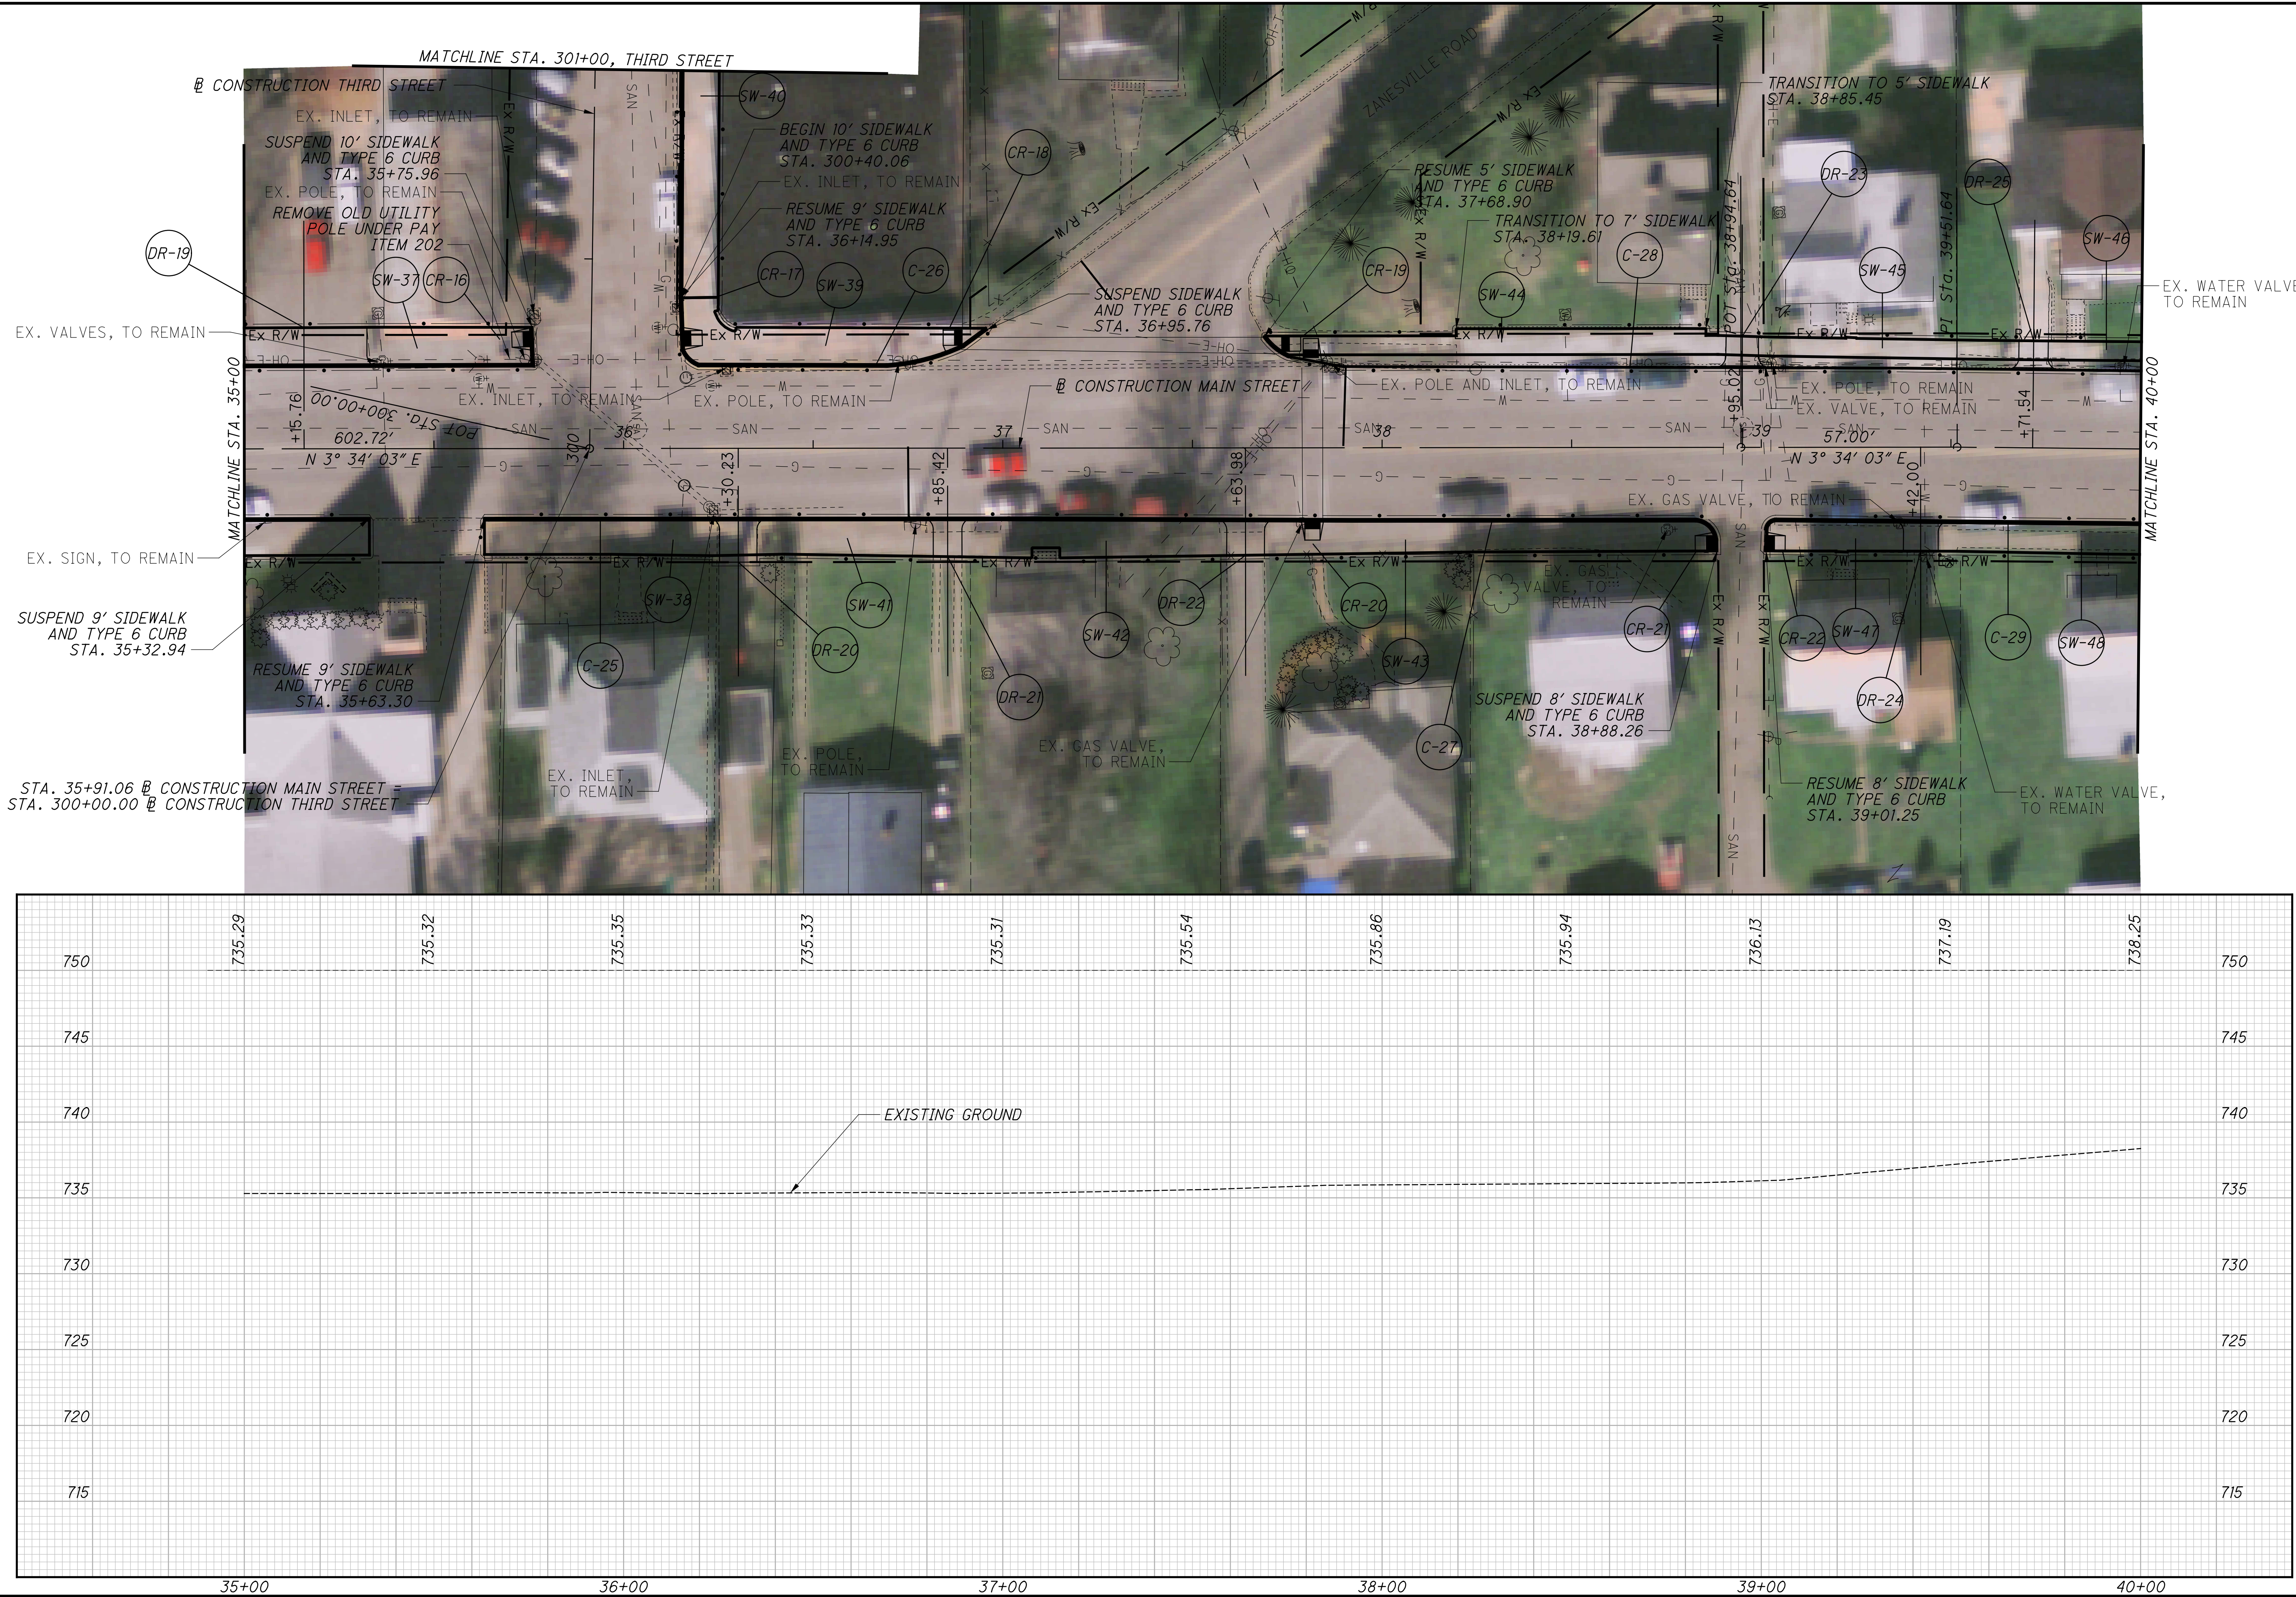

F:\Clients\Active\VRV\VRV00\04578-ROSEVILLE\Design\Roadway\Sheets\04578_GP007.dgn Sheet 12/12/2017 10:46:15 AM jhenfiling



N

0

20

40

HORIZONTAL

SCALE IN FEET

CALCULATED

JAH

CHECKED

RBP


PLAN AND PROFILE - MAIN STREET

STA. 40+00 TO STA. 45+00

MUS-CR 696-00.27

14
104

F:\Clients\Active\VRV\VRV00\104578-ROSEVILLE\Design\Roadway\Sheets\104578_CP008.dgn Sheet 12/12/2017 10:46:44 AM jhenfling

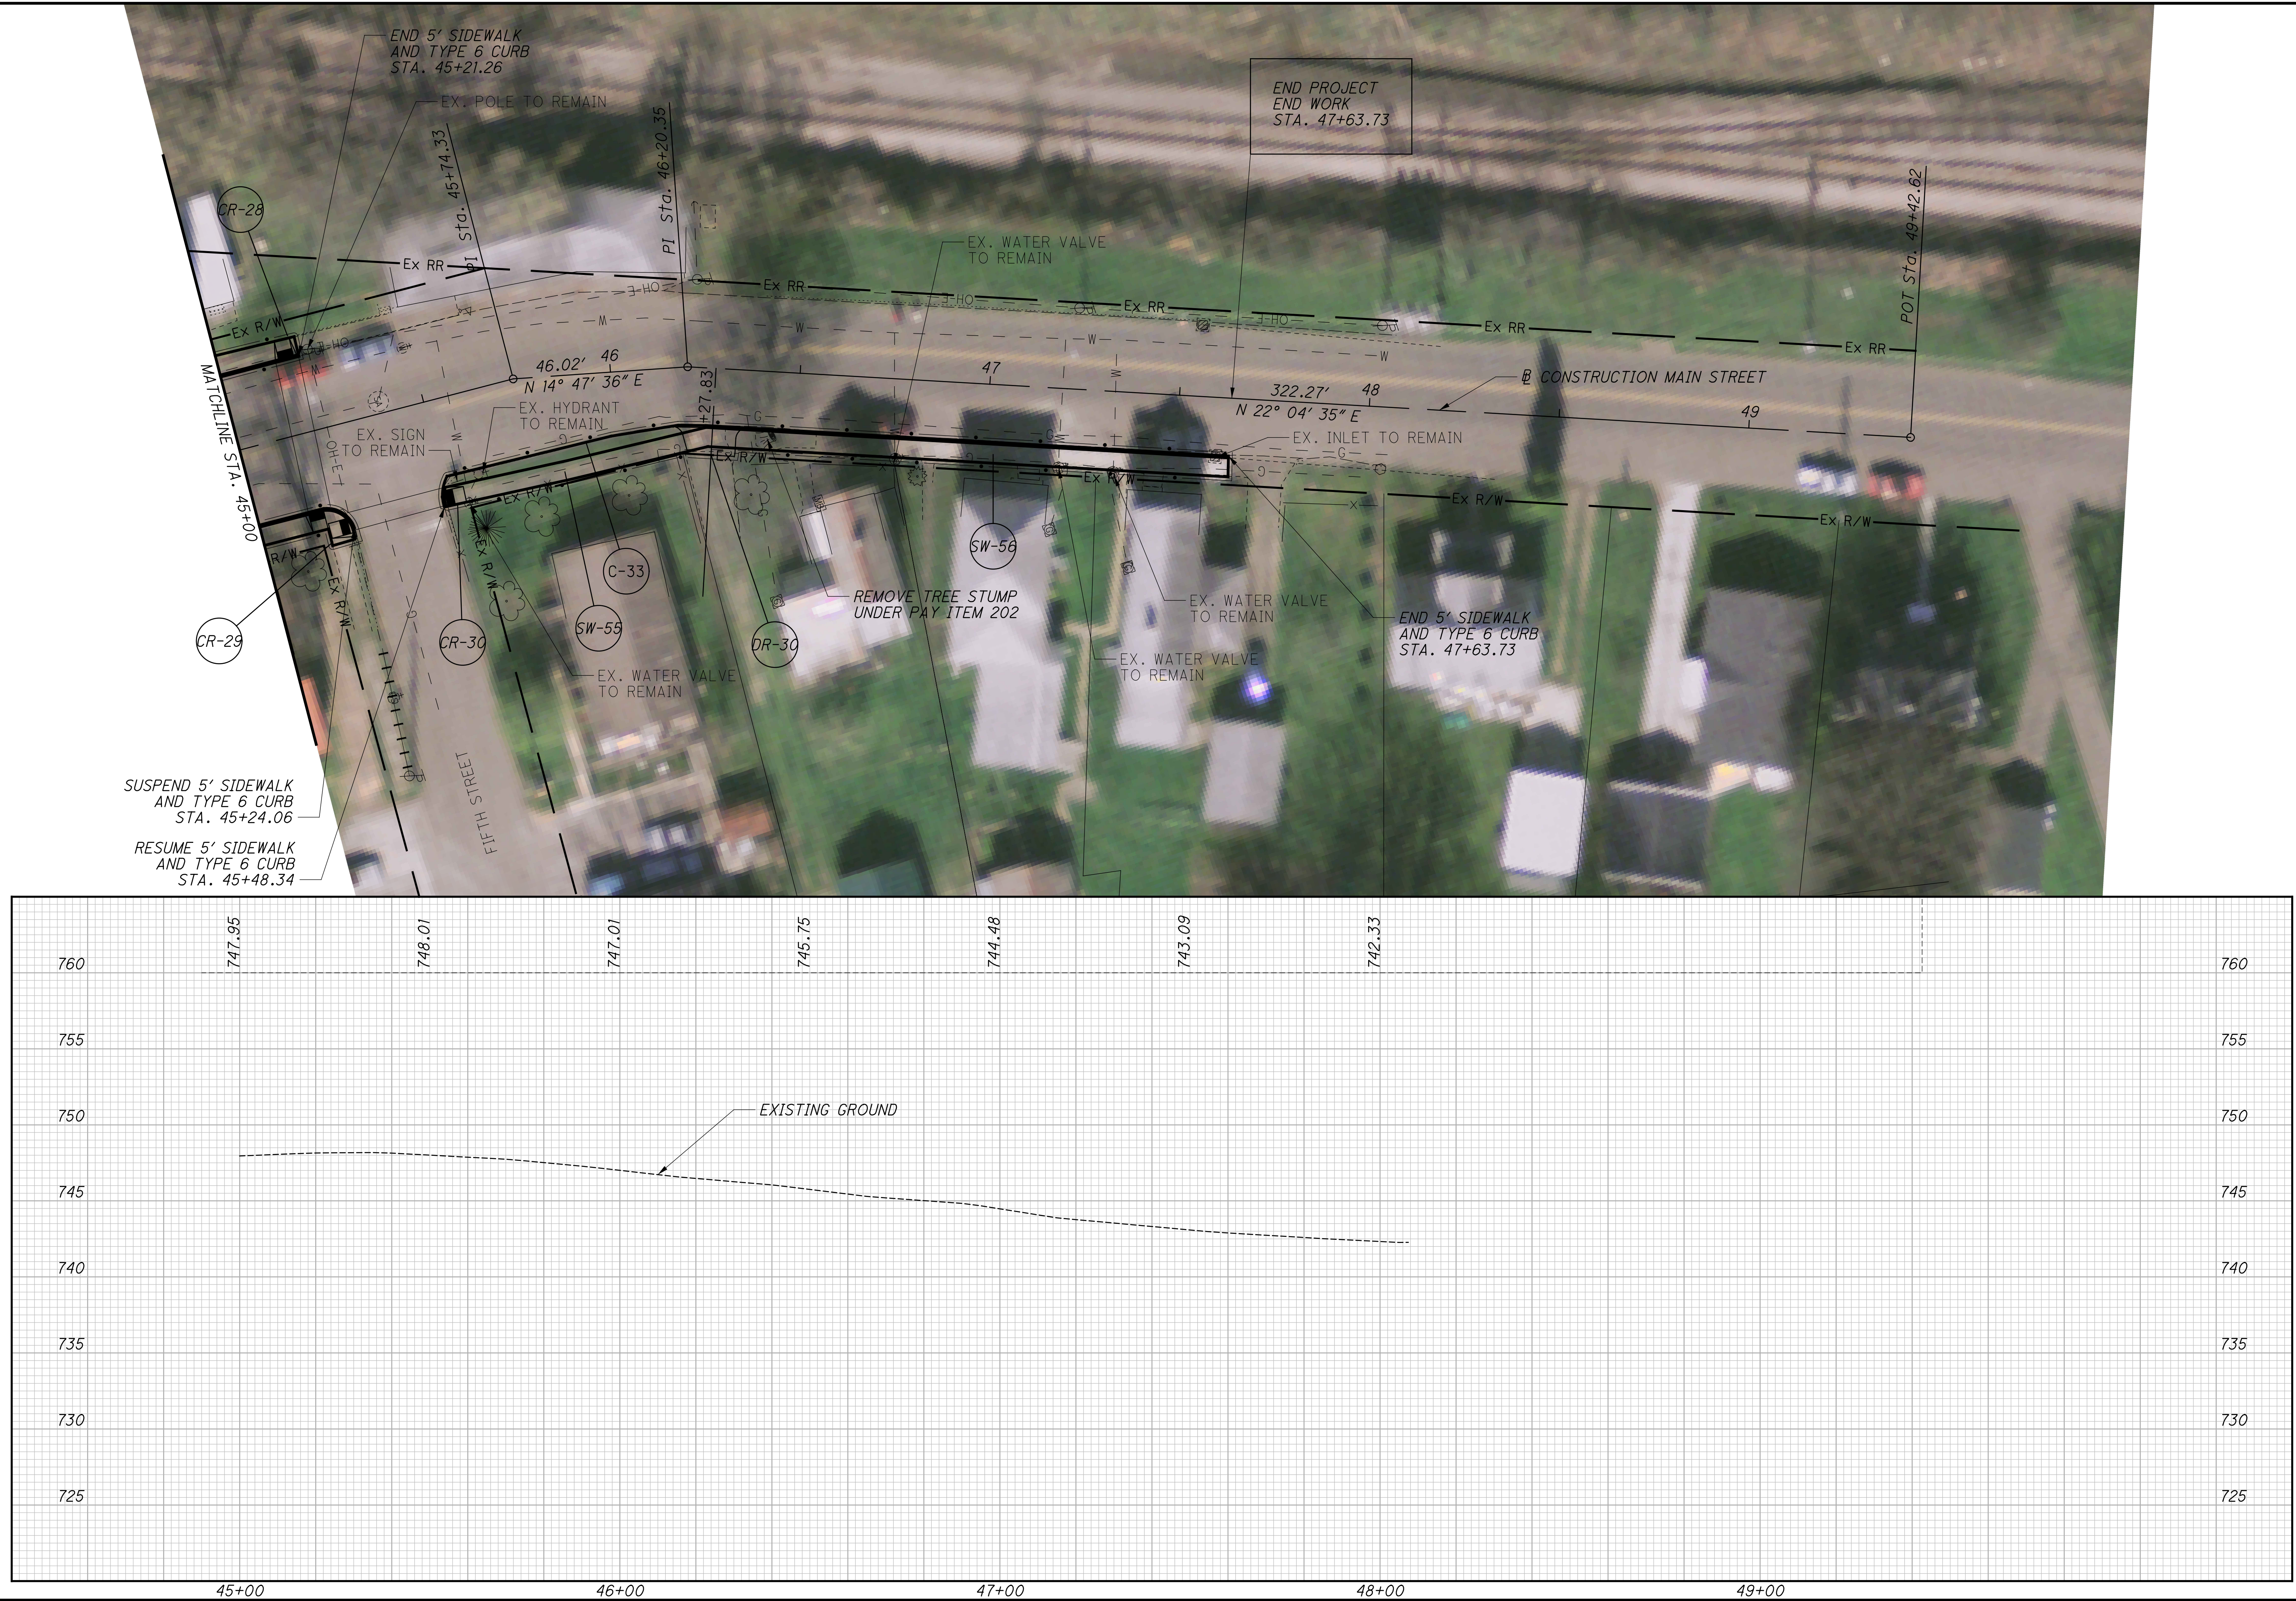

CALCULATED
JAH

CHECKED
RBP


15

104


PLAN AND PROFILE - MAIN STREET
STA. 45+00 TO END PROJECT


0 20 40

HORIZONTAL
SCALE IN FEET

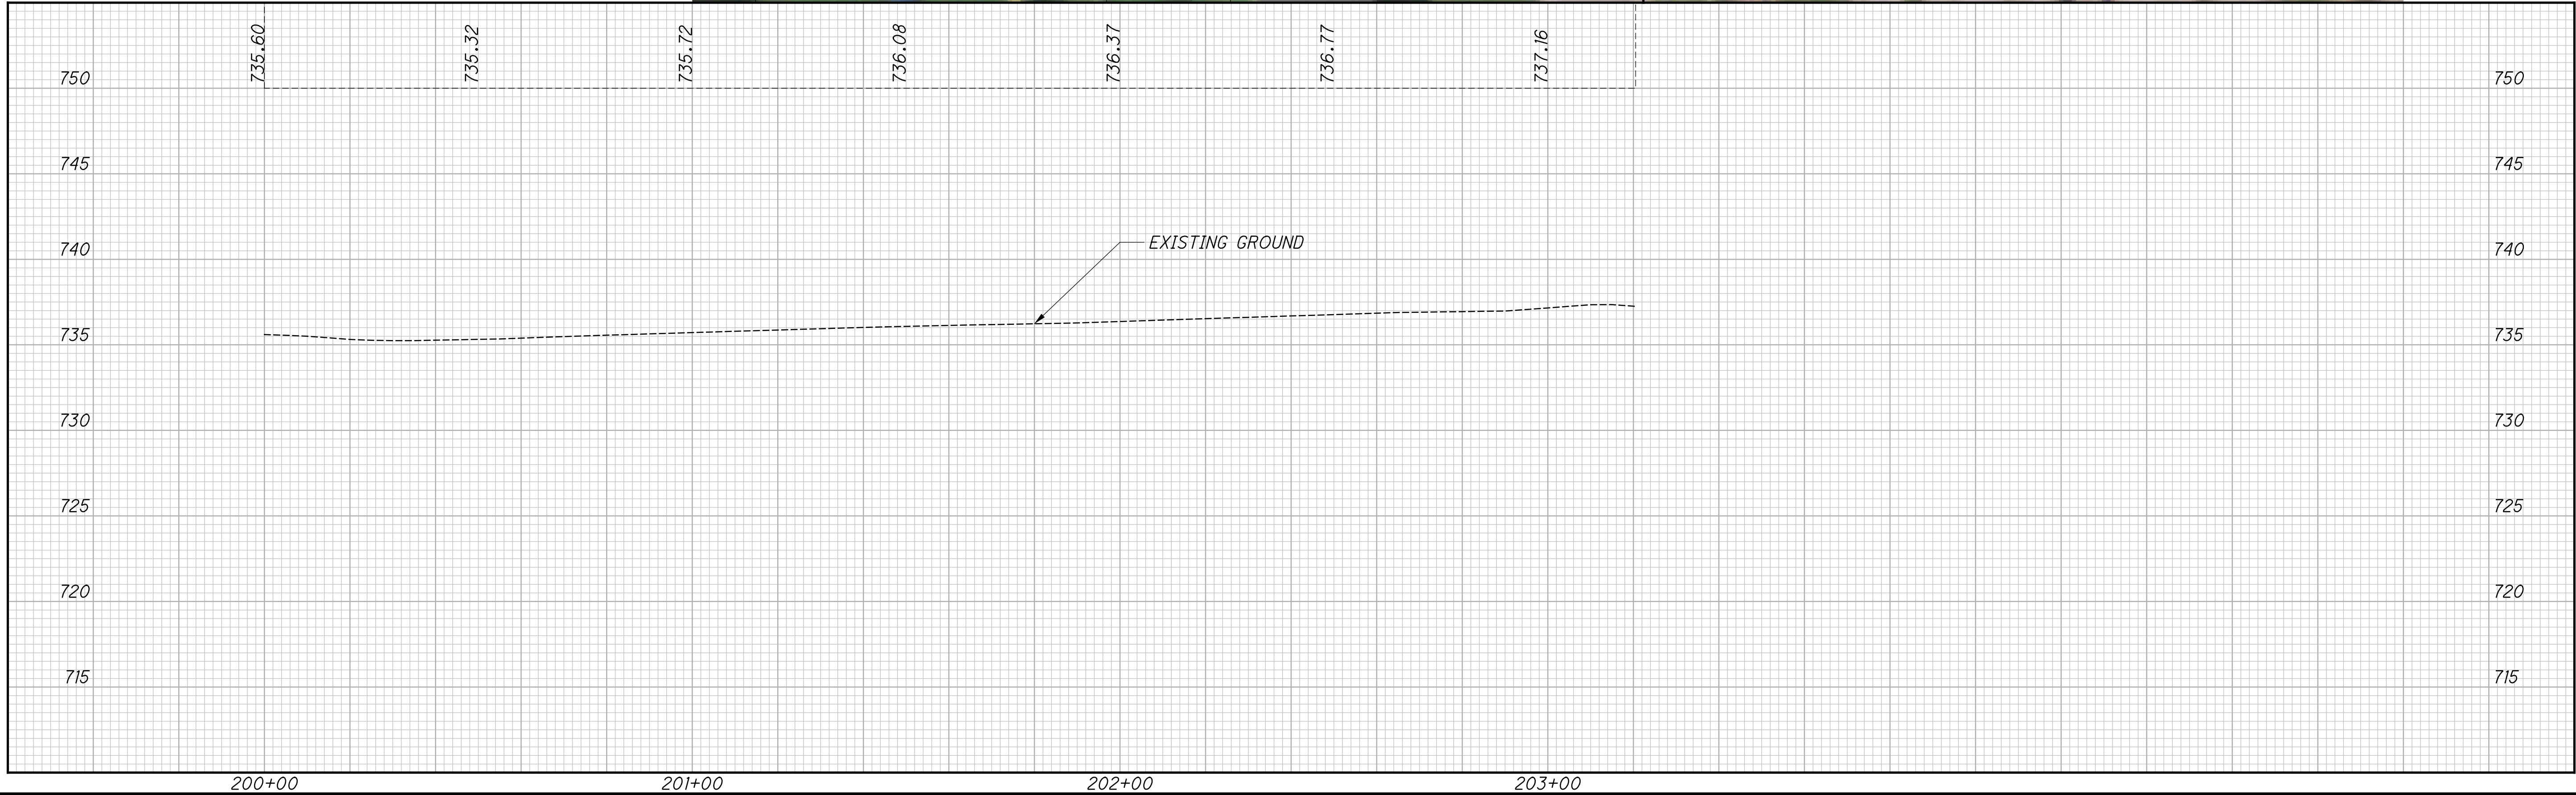

TRANSITION TO 10' SIDEWALK
(MATCH EXISTING)
FROM STA. 201+15.99 TO 202+12.15

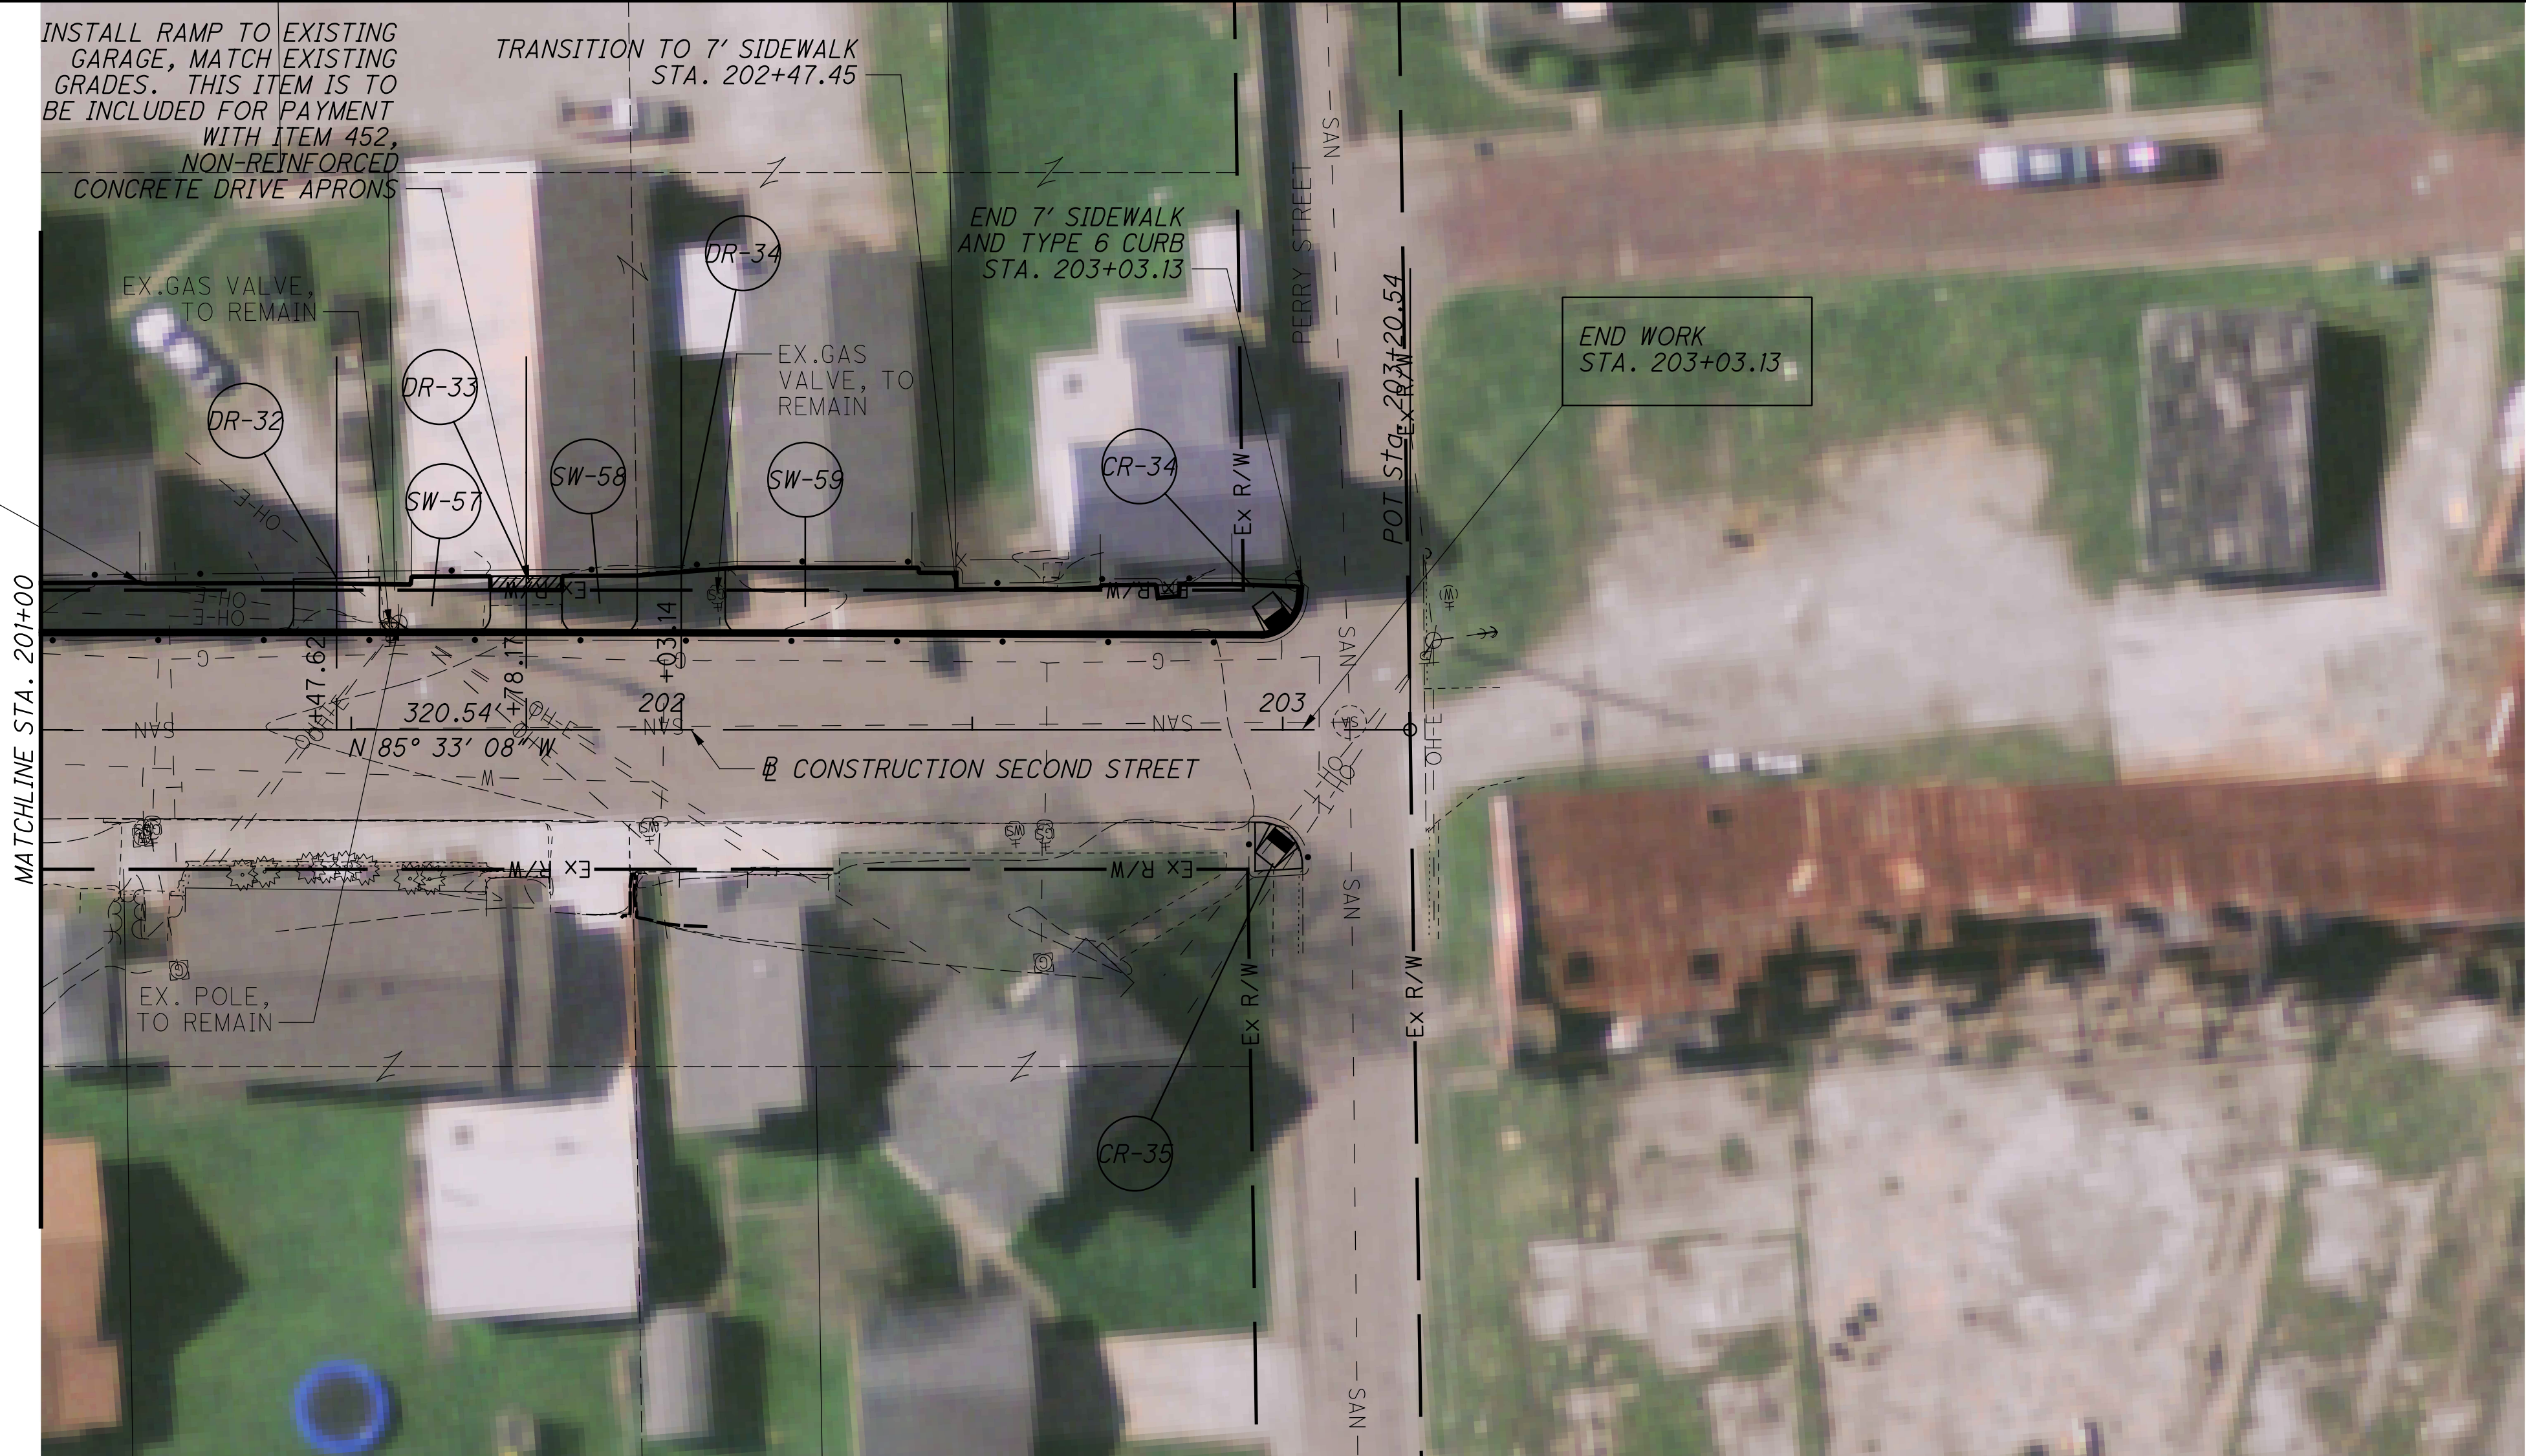

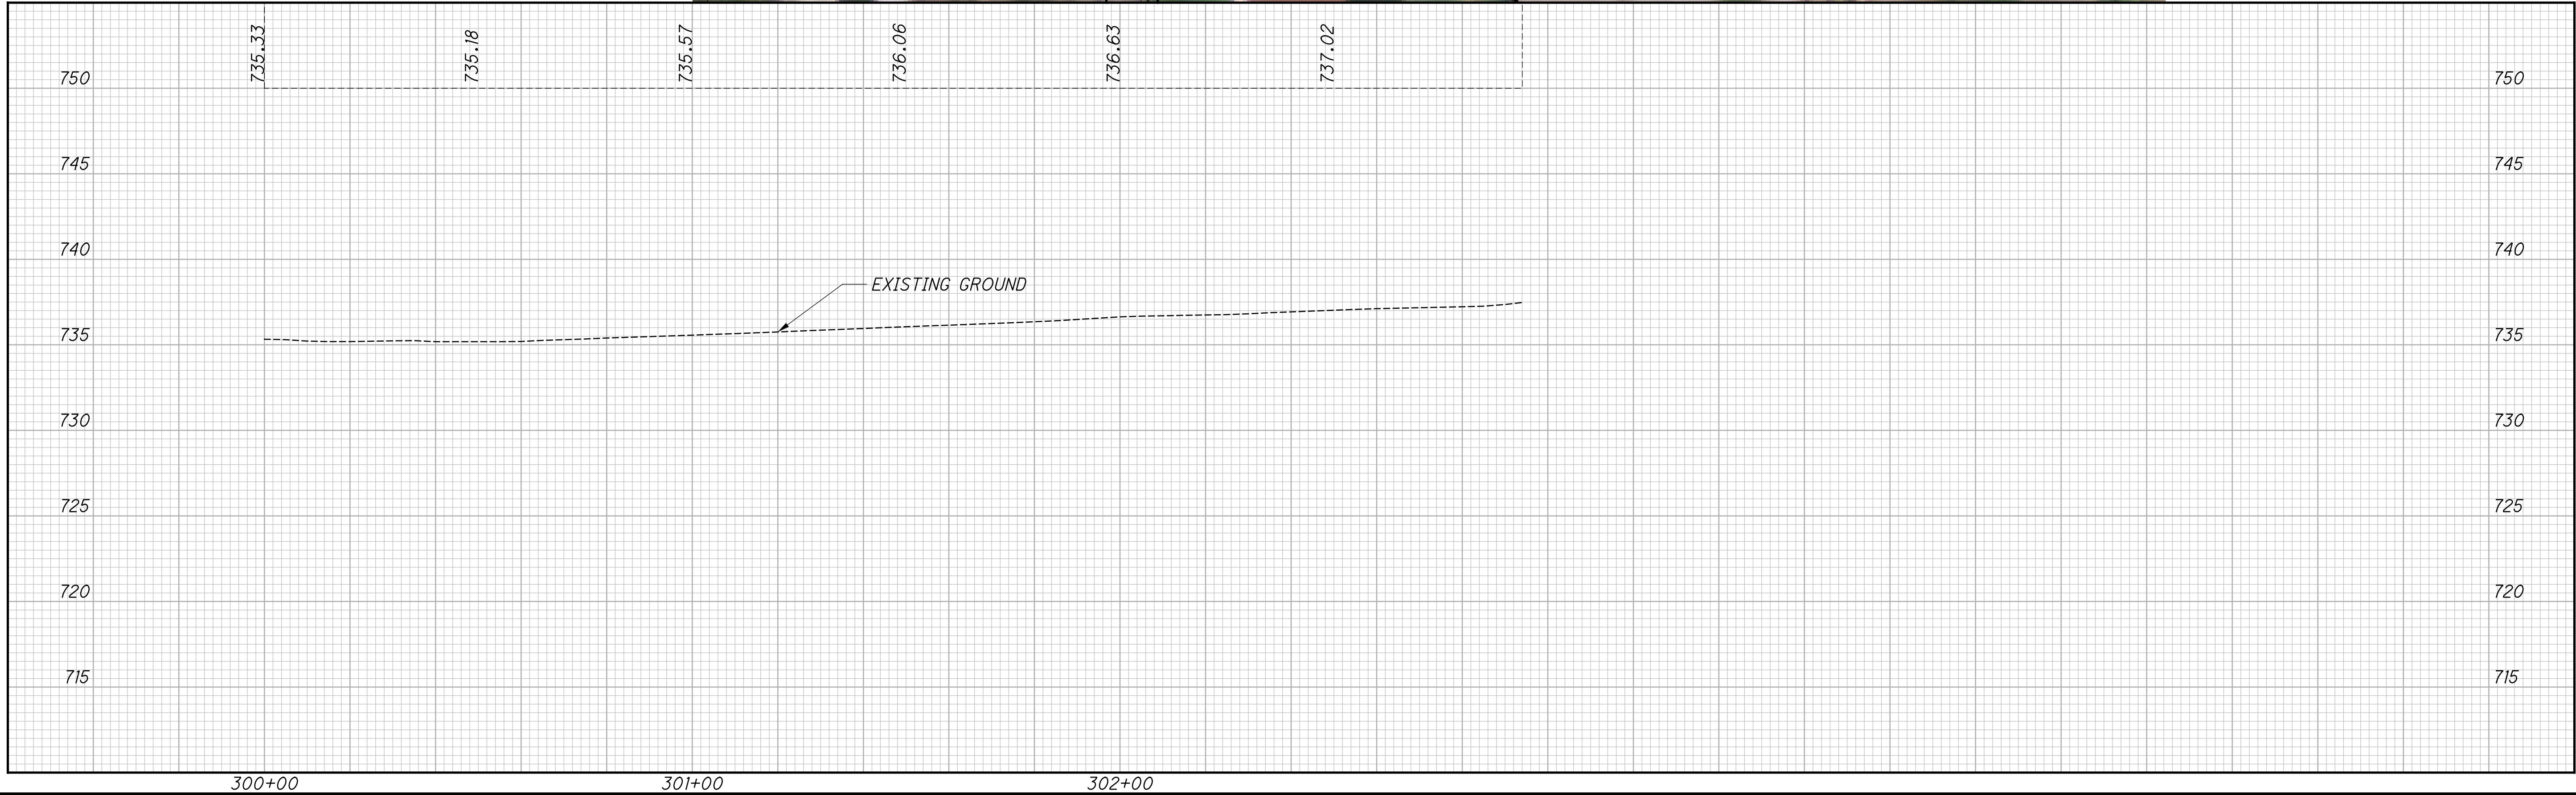

EX. INLET, TO REMAIN
TRANSITION TO 11' SIDEWALK
STA. 301+32.64
EX. GAS VALVE, TO REMAIN

MATCHLINE STA. 301+00

